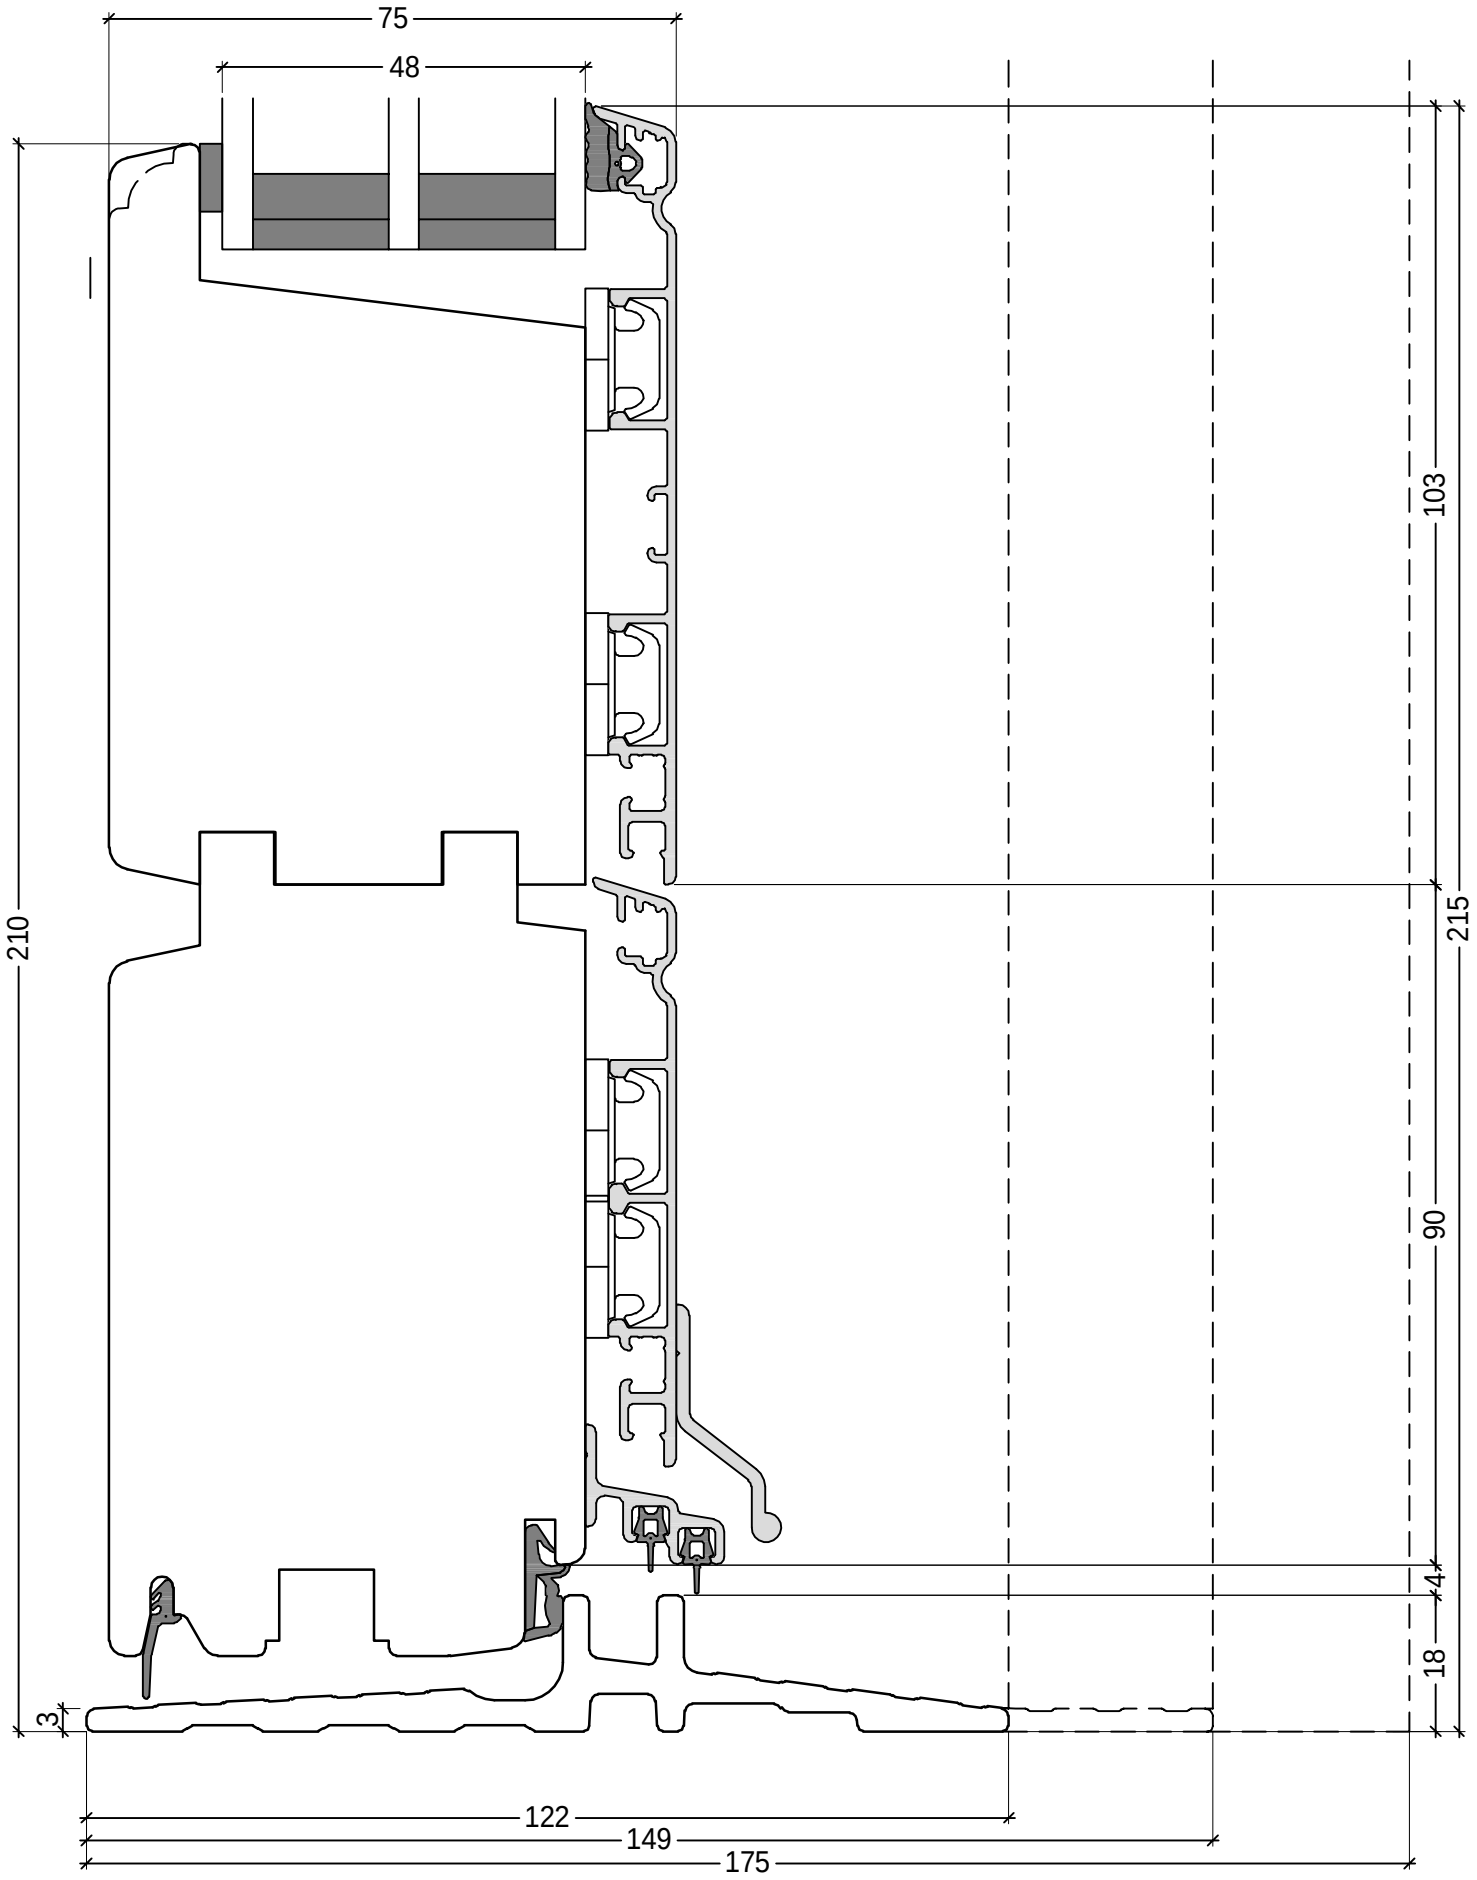

DK	Indadgående facade- og terrassedør	
	18 mm fiber bundtrin m/ 103 mm ramme og spændstykke, 48 mm rude	www.idealcombi.dk
UK	Inwardopening entrance and terrace door	
	18 mm fiber threshold w/ 103 mm frame and extra rail, 28 mm glazing	www.idealcombi.com

TYPE

Frame ic

Rev. no. 05

Drawing no. FRAic22-13L48

idealcombi
Udvikler vinduet

©Idealcombi A/S 2011. This material is the property of and copyright protected by IDEALCOMBI A/S.